

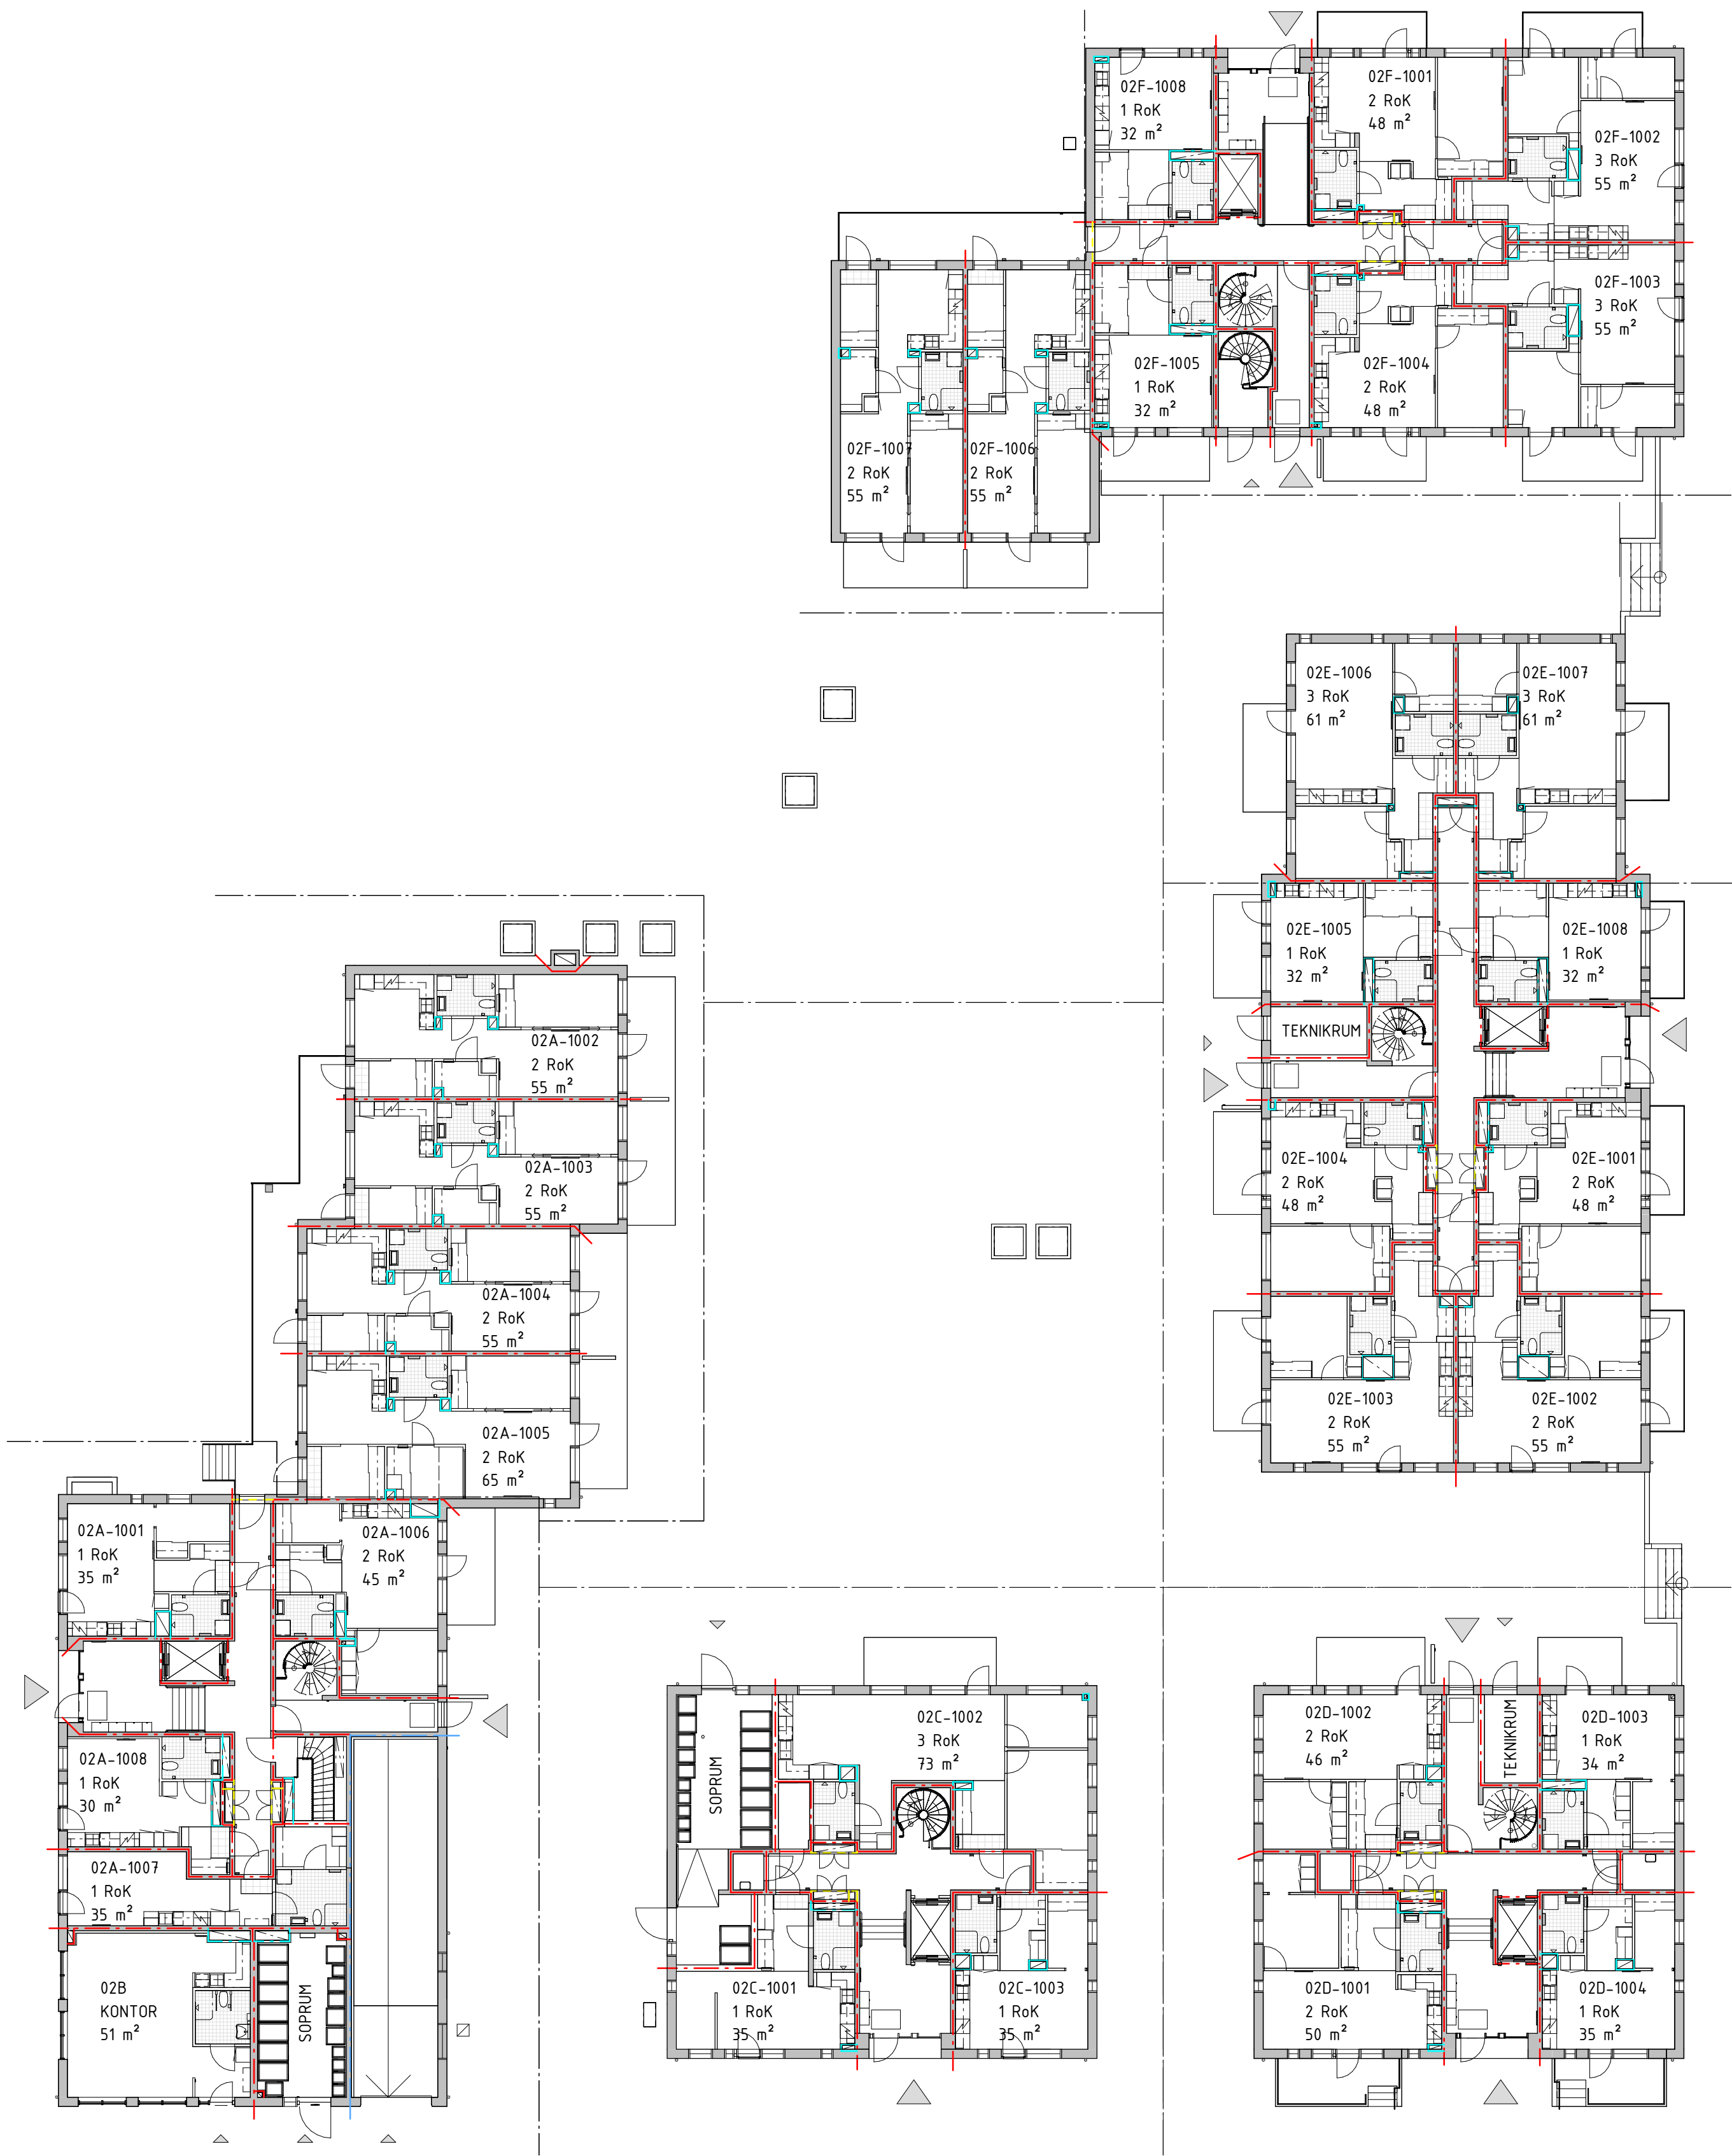


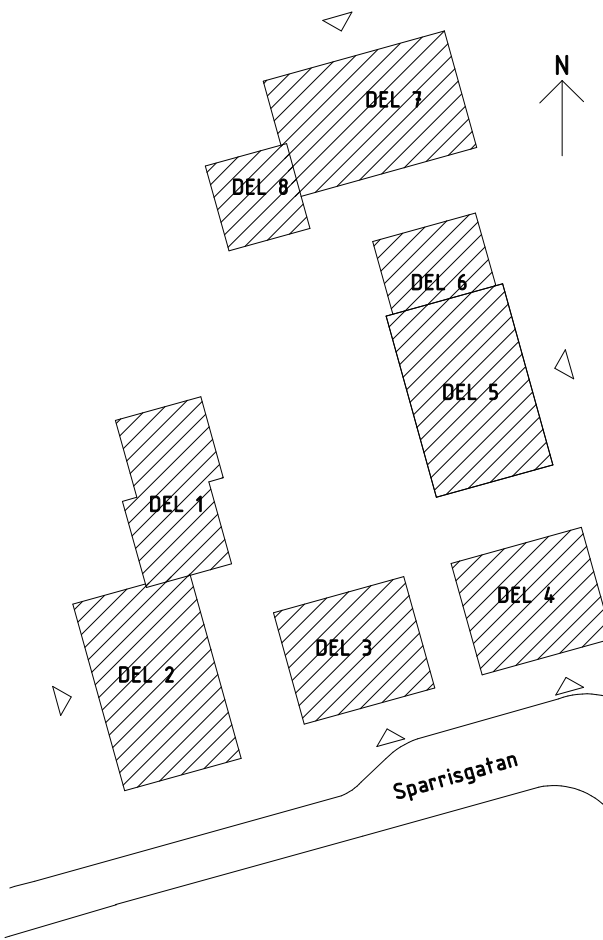


Höjdsystem RH2000
Koordinatsystem SWEREF 99

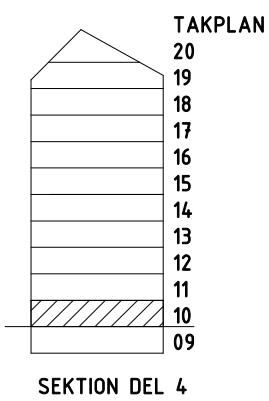

C	PM 08-A	2025-11-12	JPE
B	PM 02-A	2022-11-08	JPE
A	PM 01-A	2022-10-04	JPE
BET	ÄNDRINGEN AVSER	DATUM	SIGN

BYGGHANDLING
ÅRSTA PARK HYRESRÄTTER
ÅRSTA 85:1

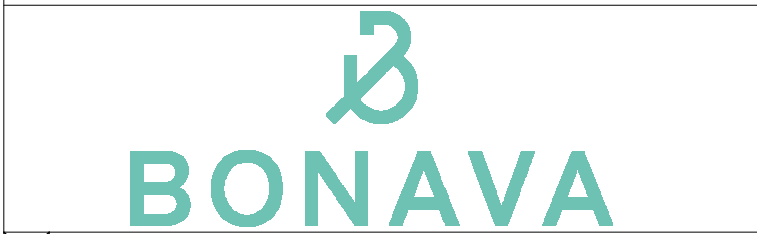

A	White arkitekter AB	Tel: 018 - 18 38 00
K	Björking AB	Tel: 010 - 211 80 00
KP	UPB	Tel: +371 - 26 12 34 23
KM	Sveabygg AB	Tel: 070 - 55 888 95
E	J & H Elteknik AB	Tel: 018 - 470 60 50
VVS	Helenius AB	Tel: 08 - 625 22 00
L	Björking AB	Tel: 010 - 211 80 00
R	Björking AB	Tel: 010 - 211 80 00
BR	Briab AB	Tel: 018 - 430 30 81

UPPRORAG NR 8518600100	RITAD/KONSTR. AV JPE/EOS	HANDLÄGGARE J. PERSSON
DATUM 2022-01-25	ANSVARIG ANNA-LENA ELFVING	

NYBYGGNAD BOSTÄDER
PLAN 10, ENTRÉPLAN
ÖVERSIKT

SKALA A1 - 1:200 A3 - 1:400	NUMMER A-40-1-010	BET C
-----------------------------------	----------------------	----------